Name Of Work:- Providing CC Camera at Mallasandra, BHEL Mini Colony, Vijayalakshmi Layout, Ravindra Nagara and other Area Block Spots in Mallasandra Ward no.13 Shettyhalli sub Division.

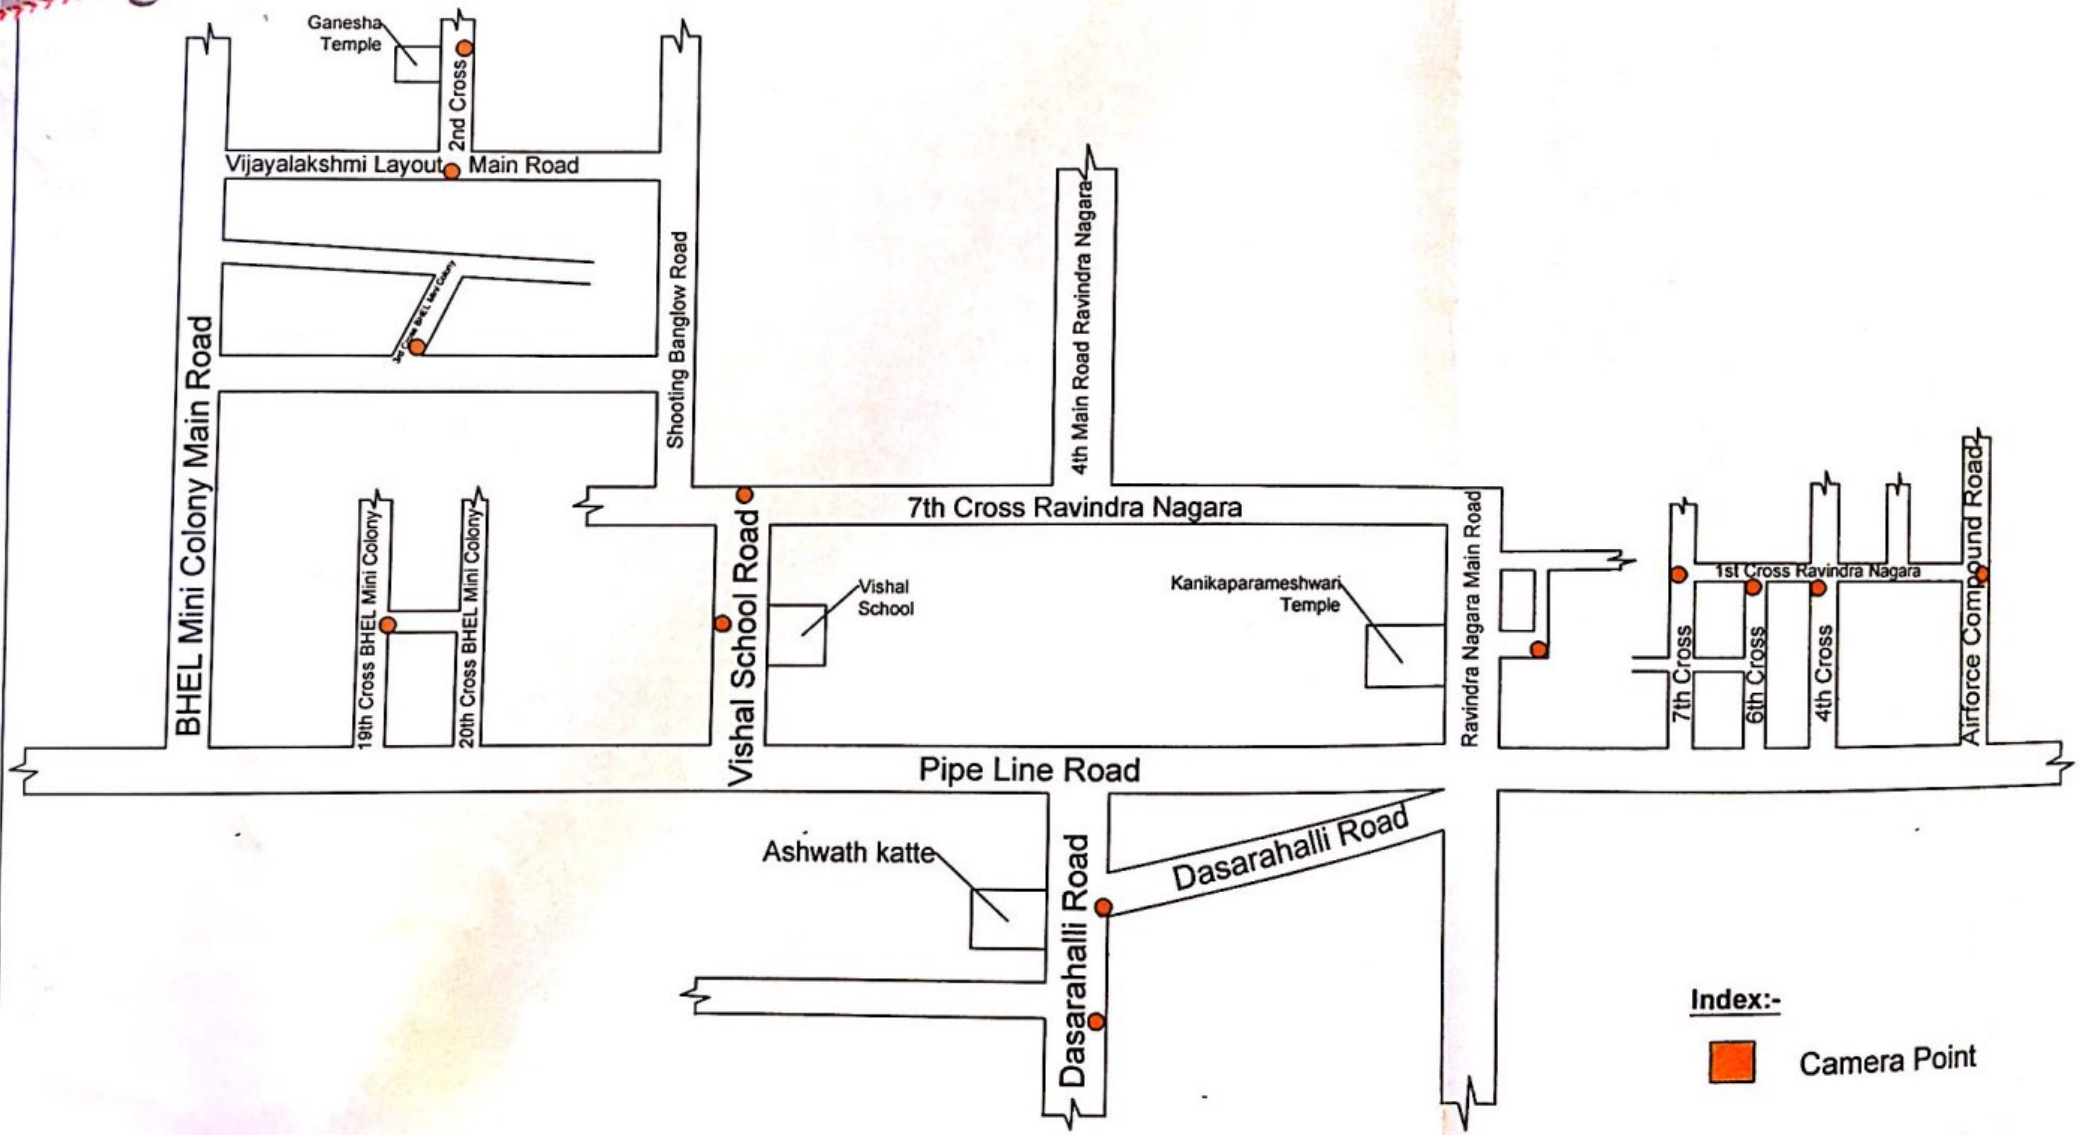

ASST ENGINEER
Ward No.13

ASST EXECUTIVE ENGINEER
Shettyhalli Sub Division

Scanned with CamScanner